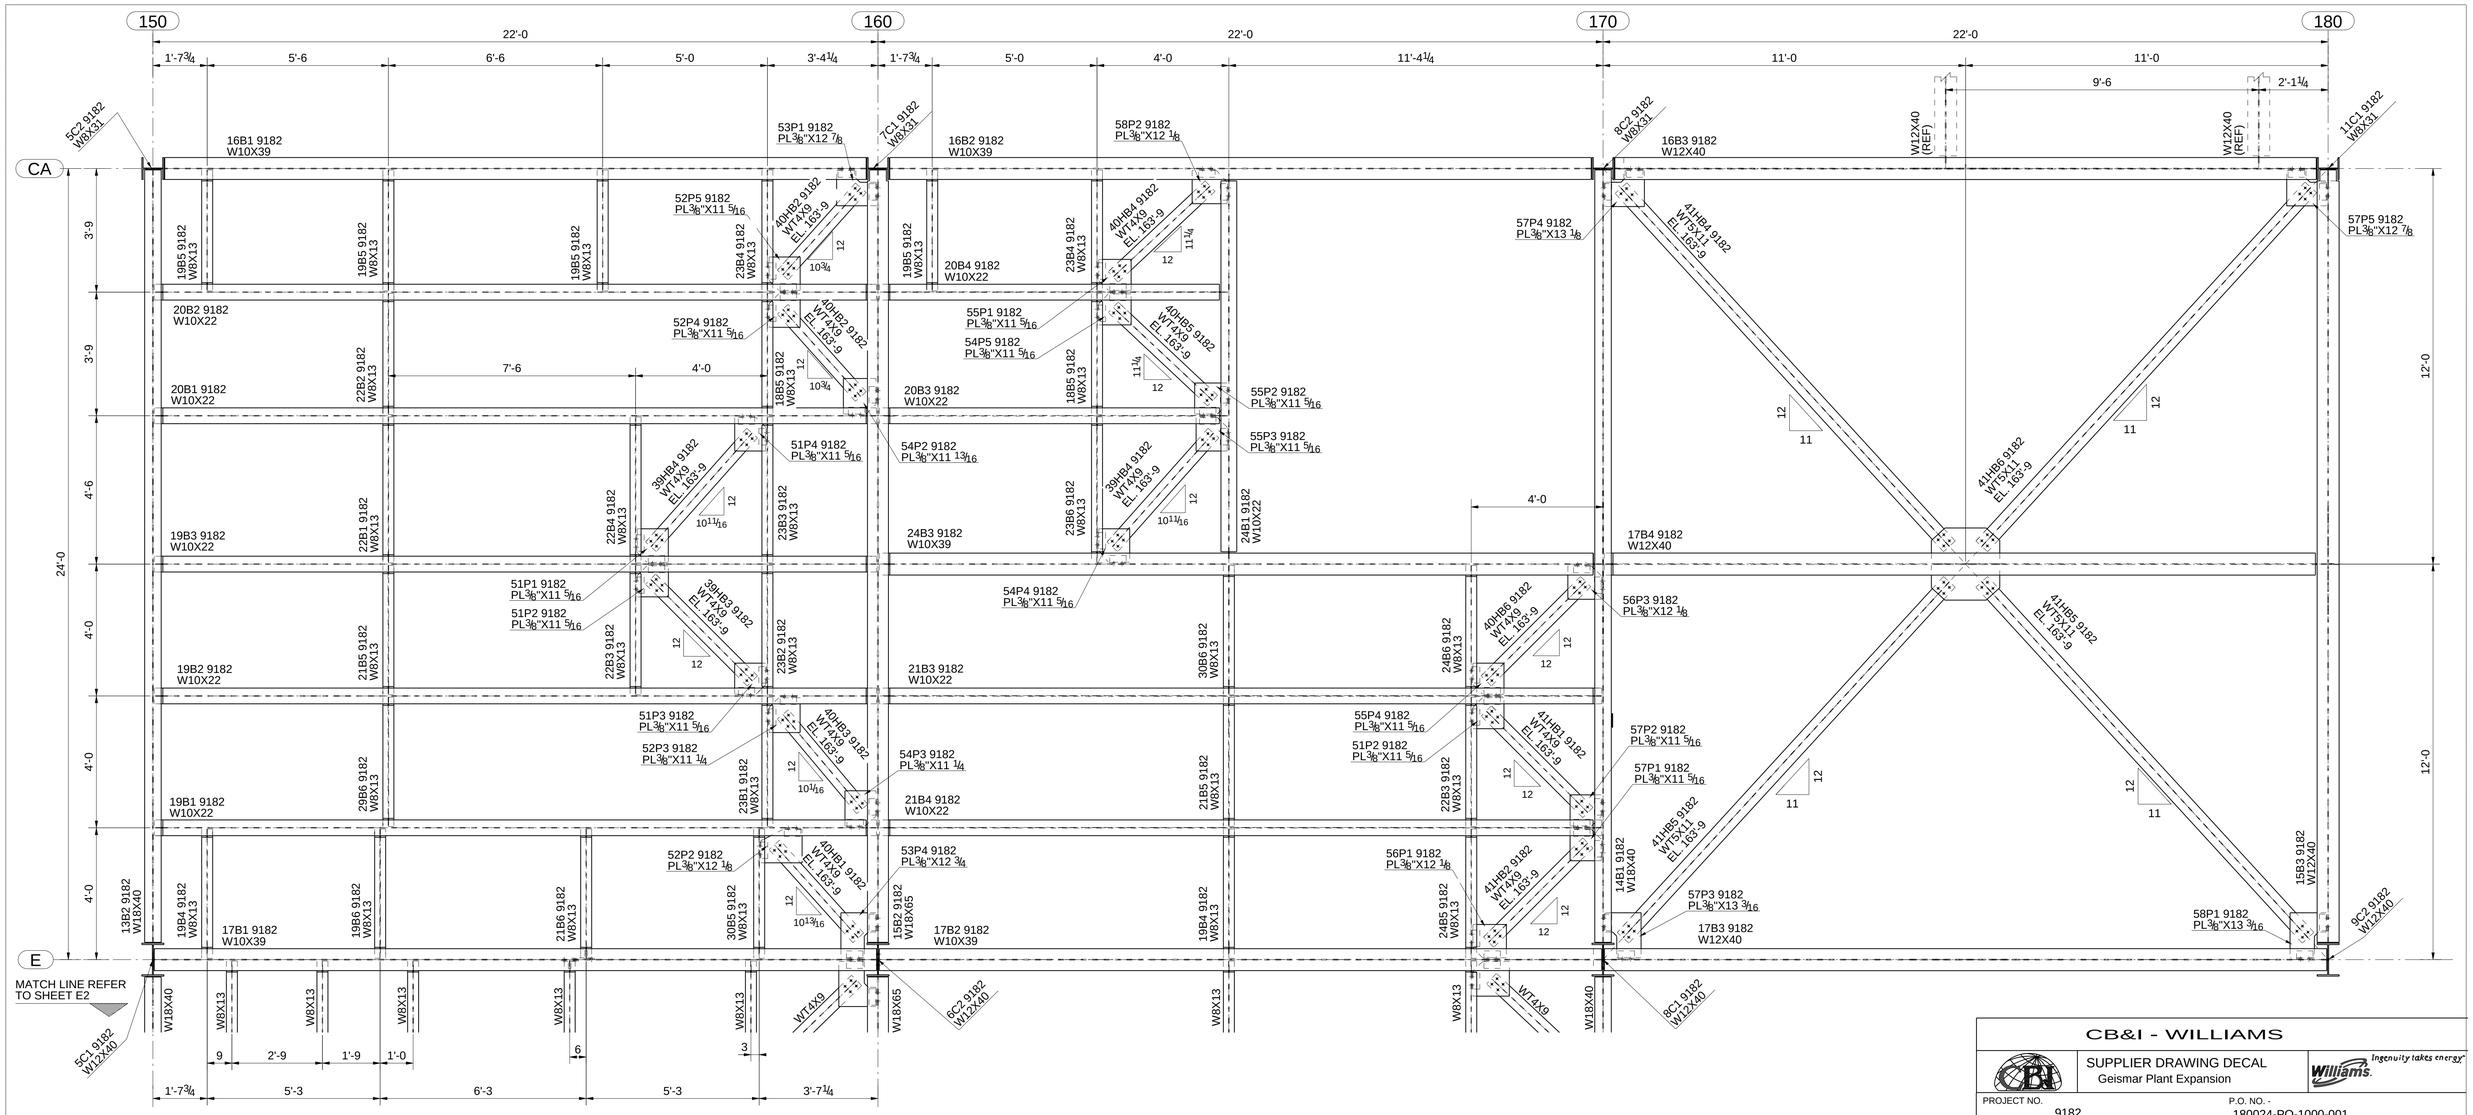

PARTIAL PLAN AT (TOS) EL.164'-0 (U.N.O)

NORTH

NOTES:-

1.) REFER TO DESIGN SHEET 1101094-3000-1 FOR STANDARD NOTES.

2.) (E) = EXISTING

CB&I - WILLIAMS

SUPPLIER DRAWING DECAL
Geismar Plant Expansion

Williams. Ingenuity takes energy

PROJECT NO.	P.O. NO. -
9182	180024-PO-1000-001

	CODE	DESCRIPTION
	# 1	NO COMMENTS
	# 2	REVIEWED WITH MINOR COMMENTS
	# 3	COMMENTS
	# 4	REJECTED
	# 5	**SUPERSEDED**
	# 6	VOID
	# 7	FOR INFORMATION

SERIAL NO.

TAG NO.

FREEZE DATE

SDR CODE: J01-G81

THESE COMMENTS DO NOT RELIEVE THE SUPPLIER OF HIS RESPONSIBILITY TO MEET THE REQUIREMENTS OF THE PO.

BY: DATE:

REV.	REVISION DESCRIPTION	DATE	CHK
0	FOR SHOP & REVIEW	01/11/2013	D.P
A	For Approval	12/20/2012	

CUSTMOR REFERENCE SHEET NO
1101094-3012 SHT.1

SCALE:- NONE

NOTICE TO CONTRACTOR & ERECTOR:
BACK CHARGES FOR CORRECTIVE WORK OR REPLACEMENT MATERIALS WILL NOT BE ACCEPTED UNLESS AUTHORIZED BY ORIZON INDUSTRIES BEFORE SUCH COSTS **ARE INCURRED.**

AISC CERTIFIED FABRICATOR

CUSTOMER:

PROJECT:

DETAIL FOR:- PLAN AT EL. 164'-0

P.O. No.	DRAWN BY:	JOB No.	SHEET No.
180024-PO-1000-001	CHECKED BY:		E1

PROJECT DOC. 180023-PO-1000-001-SD-001325